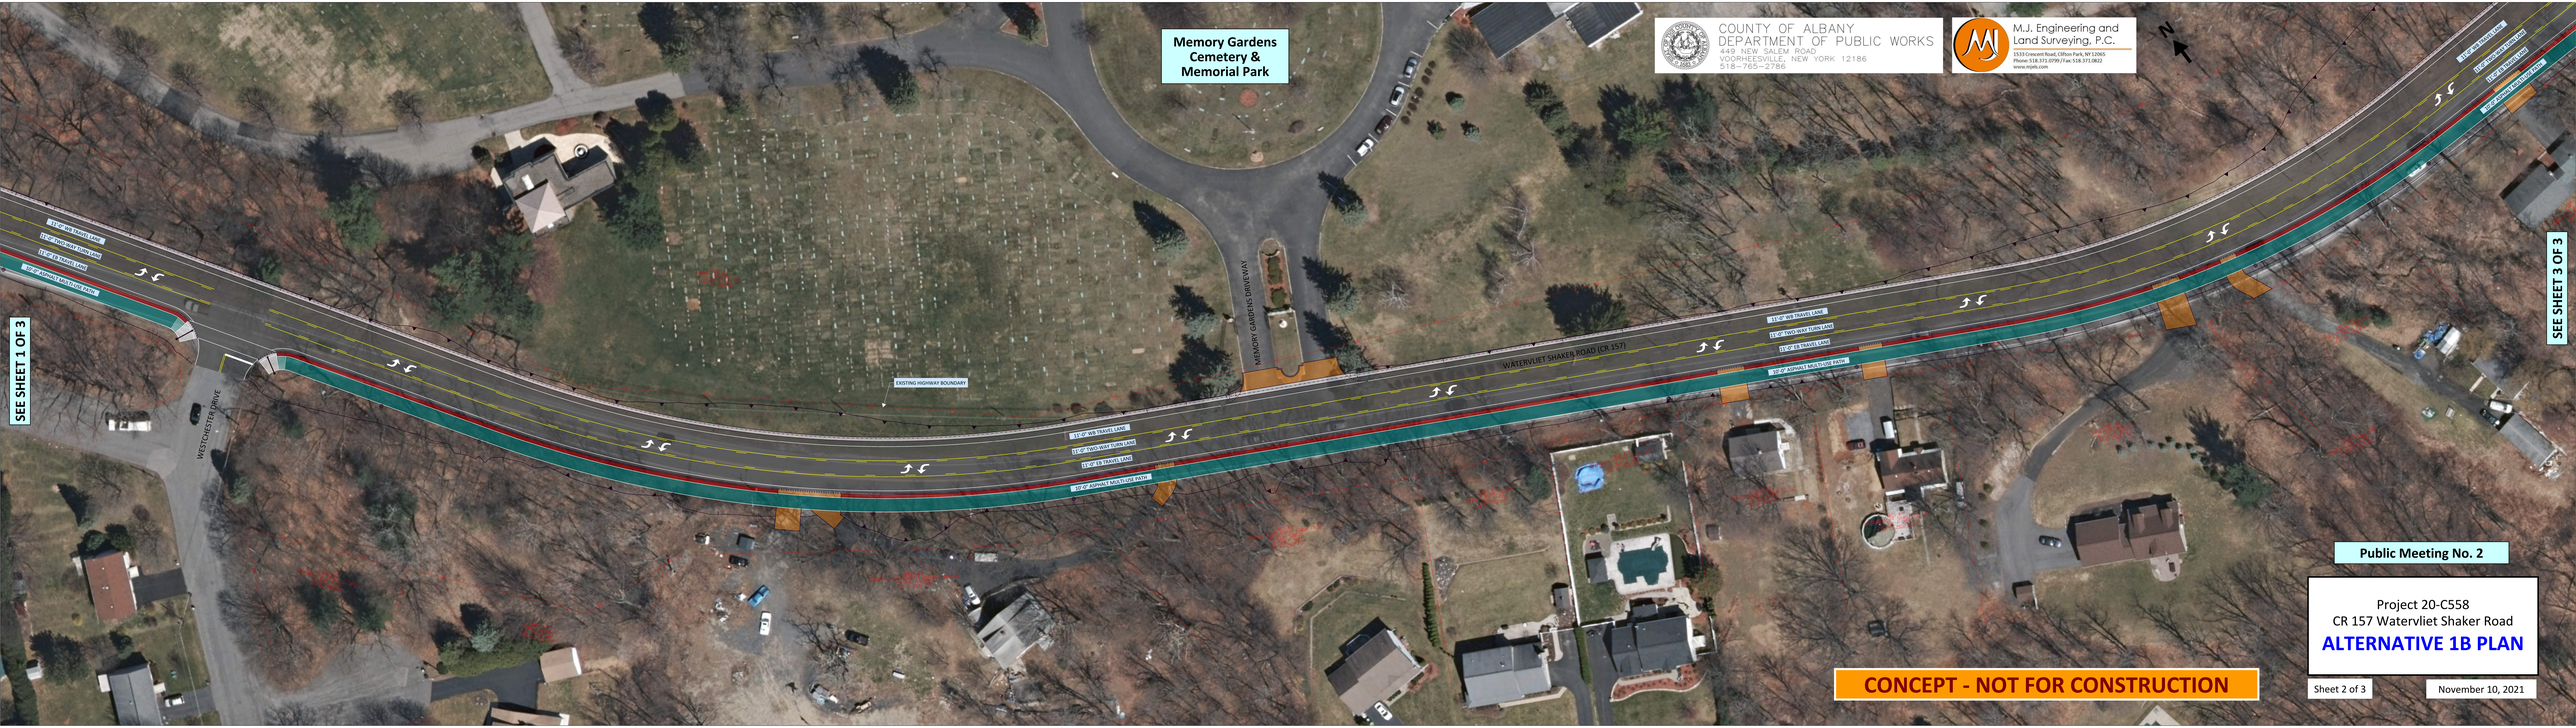

Public Meeting No. 2

Project 20-C558
CR 157 Watervliet Shaker Road

ALTERNATIVE 1B PLAN

Sheet 2 of 3

November 10, 2021