THIS TAX MAP MAY BE PURCHASED BY CONTACTING REAL PROPERTY TAX SERVICE AGENCY AT (518-487-5291) OR BY E-MAIL AT "TAXMAPS@ALBANYCOUNTYNY.GOV"

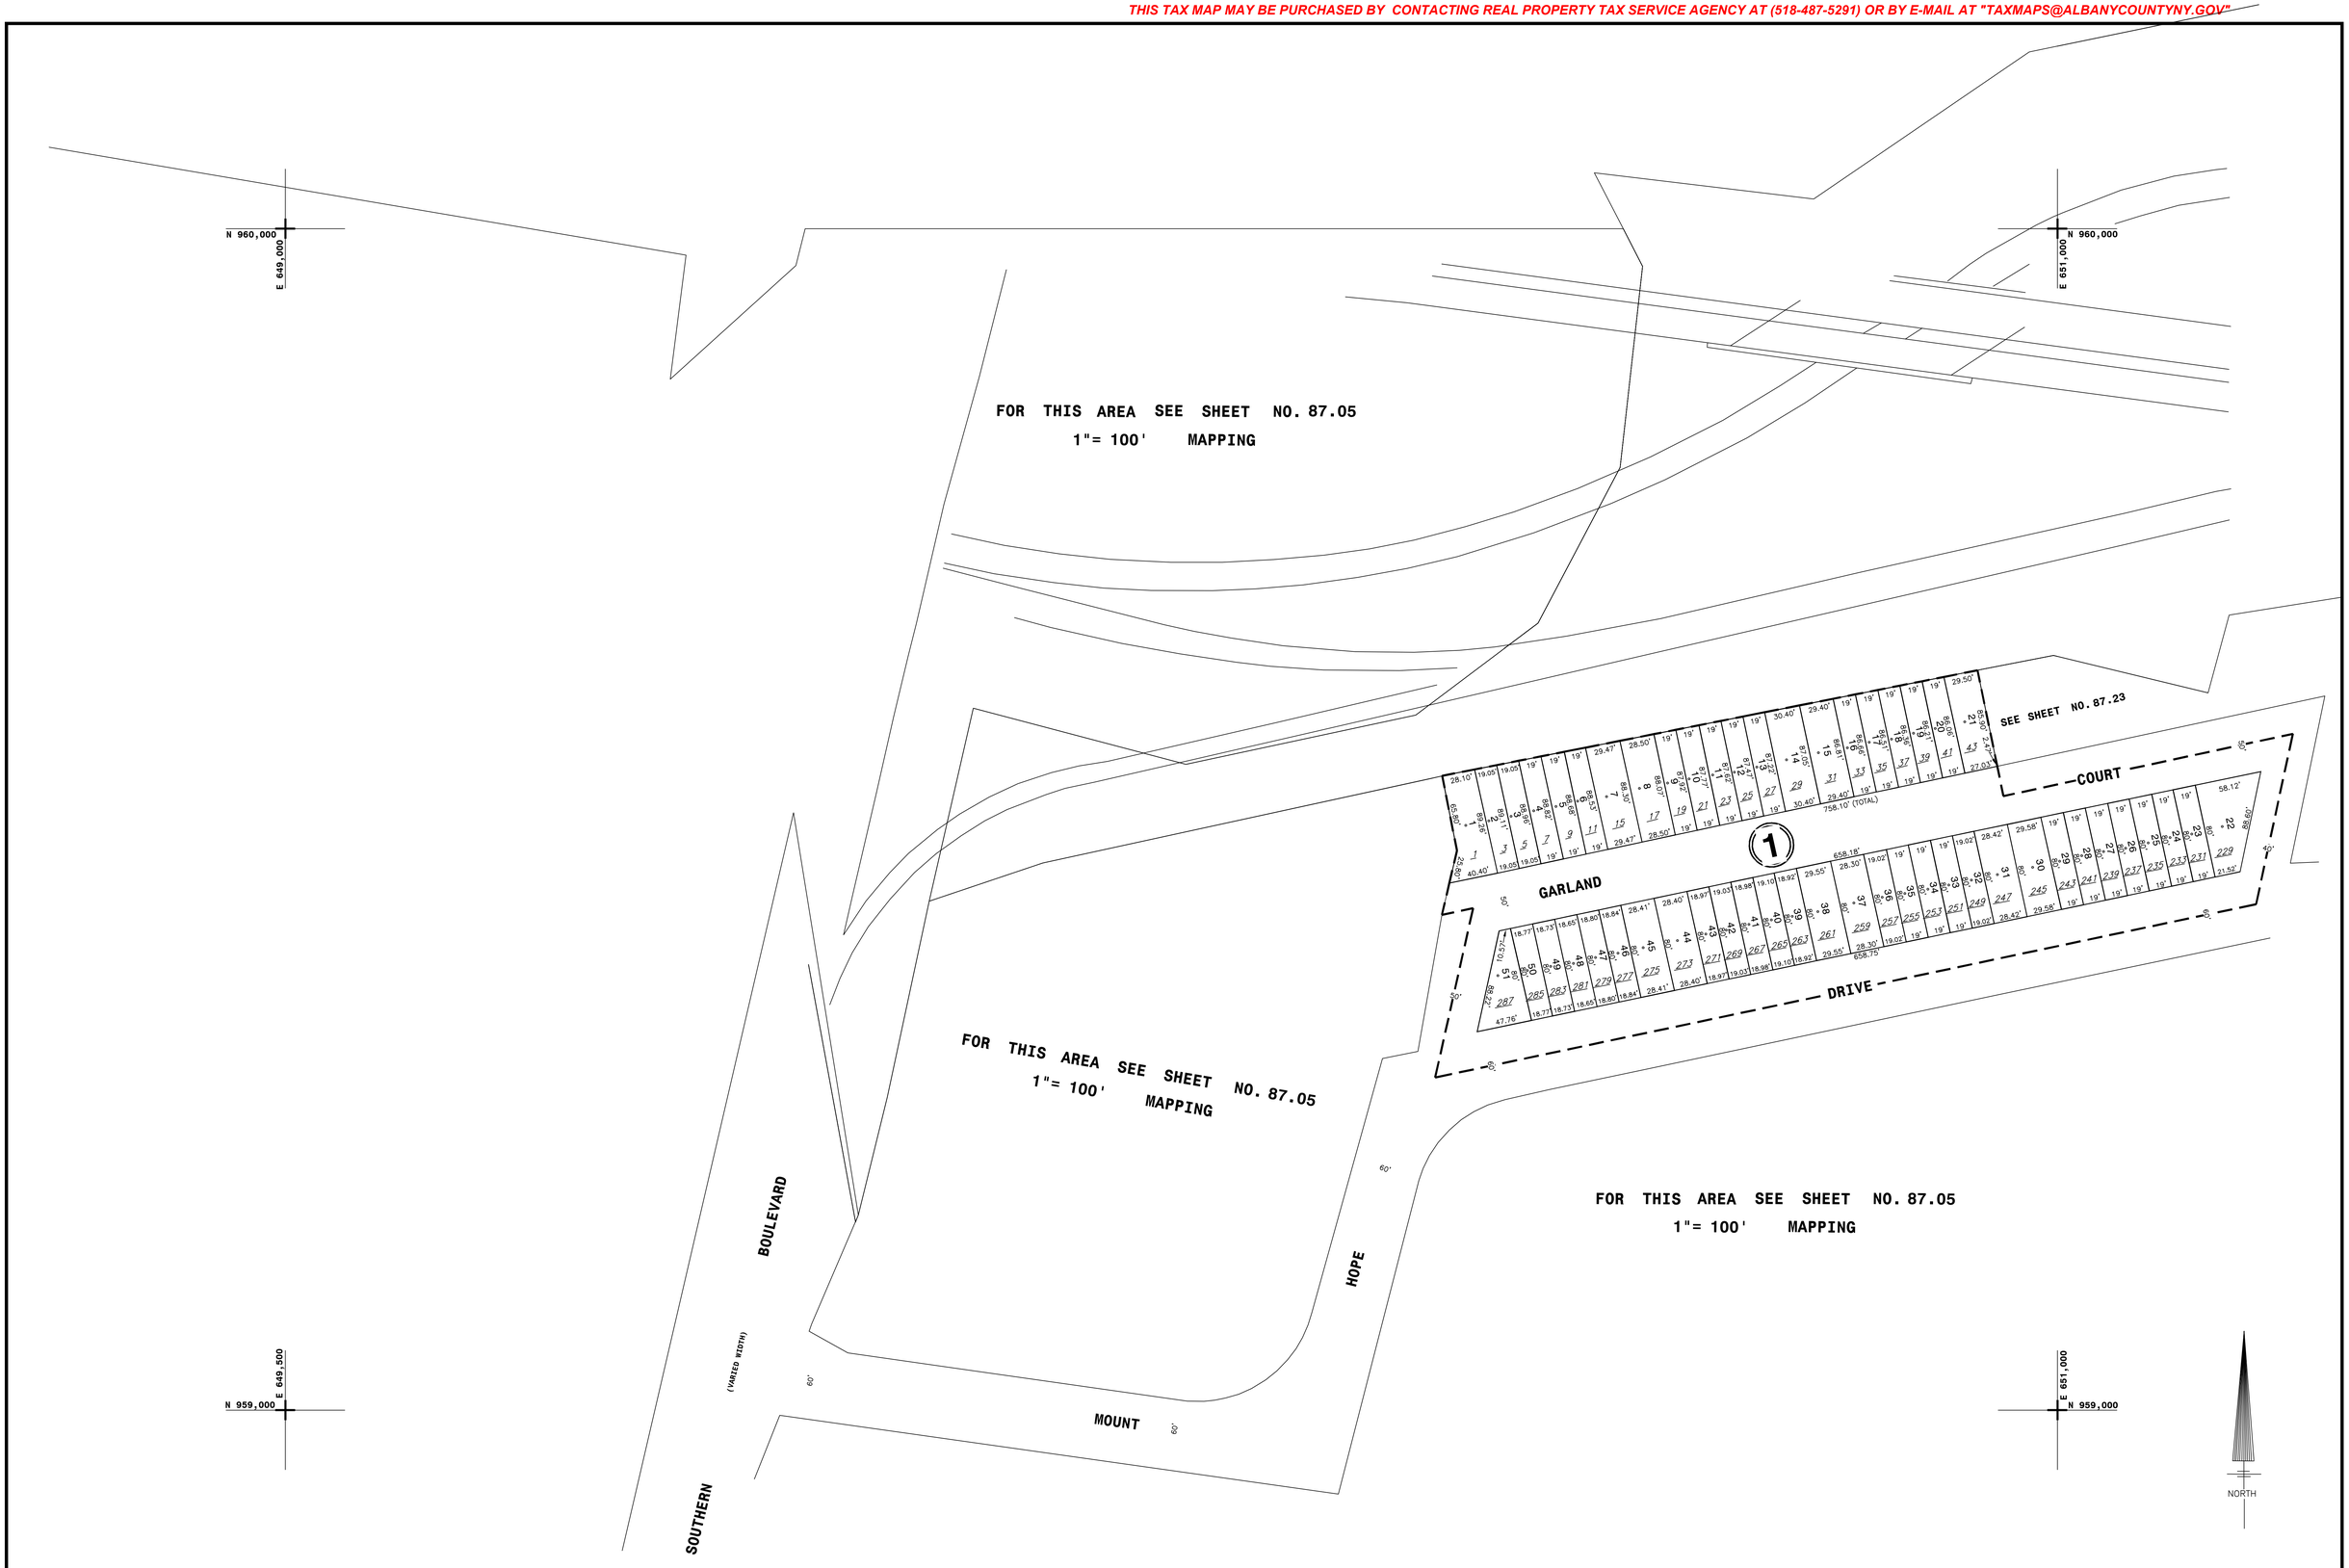

THIS MAP PREPARED FOR ASSESSMENT PURPOSES ONLY AND NOT TO BE USED FOR THE CONVEYANCE OF PROPERTY

NYS PLANE COORDINATE SYSTEM NAD27

© Copyright 2024
County of Albany, NY, USA

AUTHORIZED BY:
ORDINANCE OF THE COMMON COUNCIL
PASSED AUGUST 21, 1972

PREPARED BY:
SMITH & MAHONEY, CONSULTING ENGINEERS
ALBANY, NEW YORK

DIGITAL CONVERSION BY:
THE SANBORN MAP COMPANY INC.
PELHAM, NEW YORK

REVISION TABLE			
DATE	MADE BY	CHANGES OR ADDITIONS	

REVISION TABLE			
DATE	MADE BY	CHANGES OR ADDITIONS	

REVISION TABLE			
DATE	MADE BY	CHANGES OR ADDITIONS	

LEGEND

PROPERTY LINE
ORIGINAL LOT LINE
RAIL ROAD
STREAM OR DITCH
ROAD OR RAIL ROAD BNDY.
STREET CENTERLINE
COUNTY LINE
CITY LINE
VILLAGE LINE
TOWN LINE
BLOCK LIMIT
GREAT LOT LINE
EASEMENT LINE
WATER DISTRICT LINE
TAX DISTRICT LINE
FIRE DISTRICT LINE
DENOTES COMMON OWNER
TAX MAP BLOCK NO. 8
TAX MAP PARCEL NO. 76.00-1-11
STREET NUMBER 14
FILED PLAN LOT NO. 77
GREAT LOT NO. 2
CALCULATED ACREAGE 7.5 A (C)
DEED ACREAGE 17.5 A
SCALED DIMENSION 225'(S)
DEED DIMENSION 173.2'
VISUAL CENTER OF PARCEL .

76.77	76.17	76.79
87.05		87.23
87.05	87.05	87.06

SHEET INDEX

TAX MAP 87.22

CITY OF ALBANY

ALBANY COUNTY, NEW YORK

0 50 100
SCALE: 1"=50'

TAXABLE STATUS DATE: 3/1/24

TAX MAP UPDATED THROUGH MARCH 1, 2024